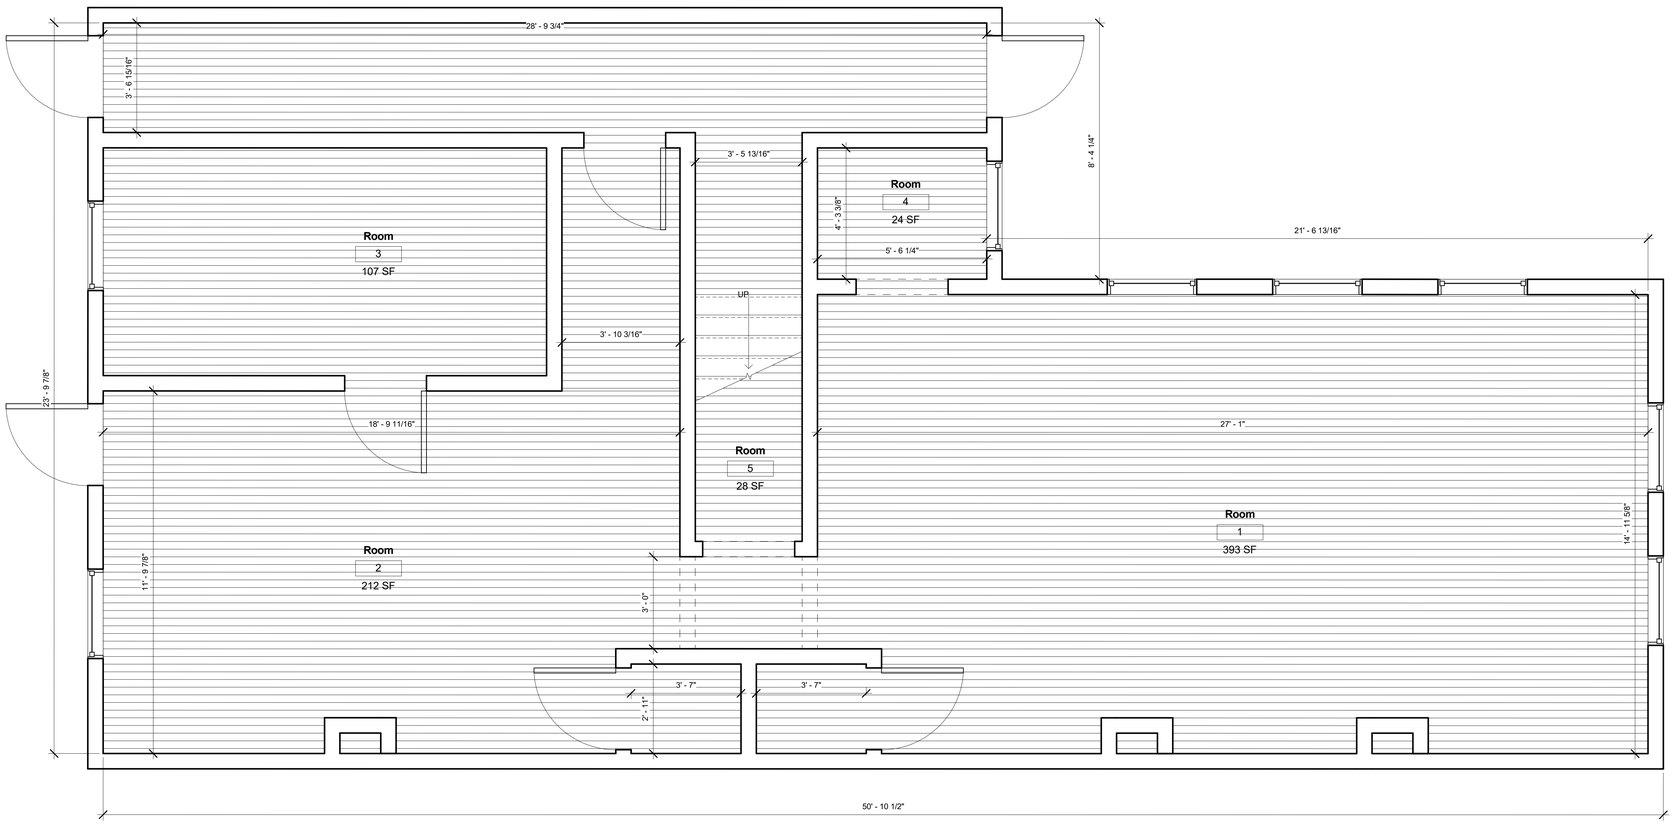

1 First Floor
1/2" = 1'-0"

No.	Description	Date

OTR Adopt

517 W. McMicken

First Floor Plan

Project Number	01-003
Date	09/23/2016
Drawn By	CEM
Checked By	CEM

A101

Scale	1/2" = 1'-0"

9/15/2016 1:15:56 PM

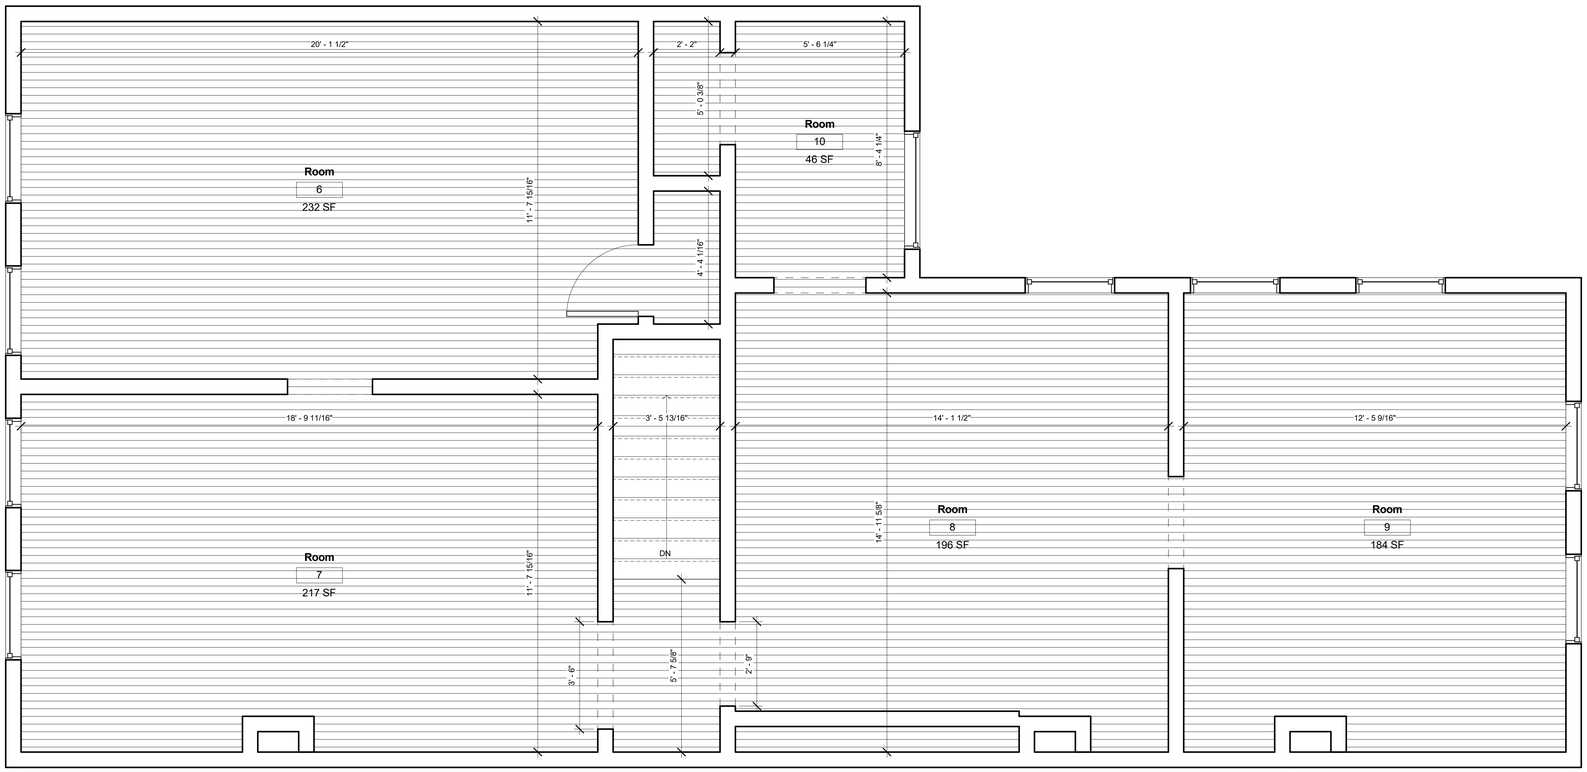

1 Level 2
1/2" = 1'-0"

No.	Description	Date

OTR Adopt

517 W. McMicken

Second Floor Plan

Project Number	01-003
Date	09/23/2016
Drawn By	CEM
Checked By	CEM

A102

Scale	1/2" = 1'-0"

9/15/2016 1:15:56 PM