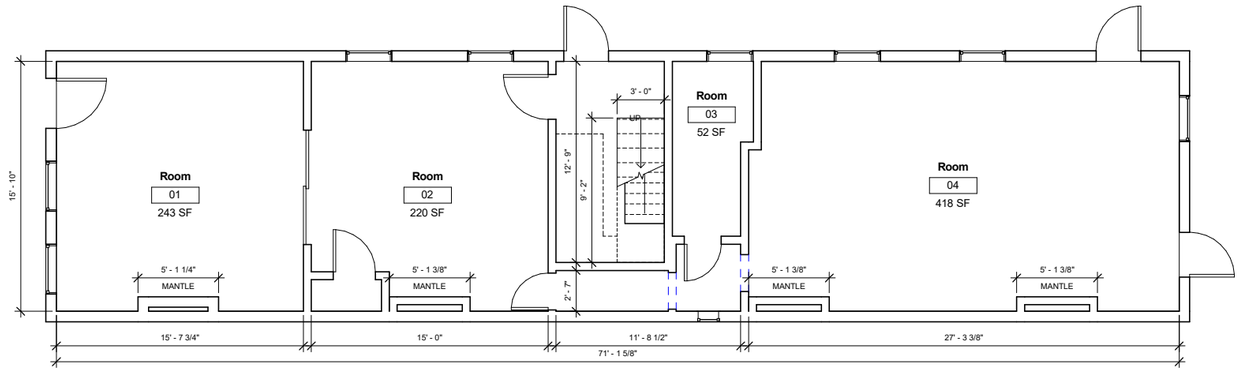

1 First Floor Plan
1/4" = 1'-0"

No.	Description	Date

OTR Adopt

1121 Dayton

First Floor Plan

Project Number	01-001
Date	05/12/2016
Drawn By	Author
Checked By	Checker

A100

Scale	1/4" = 1'-0"

5/12/2016 4:04:53 PM

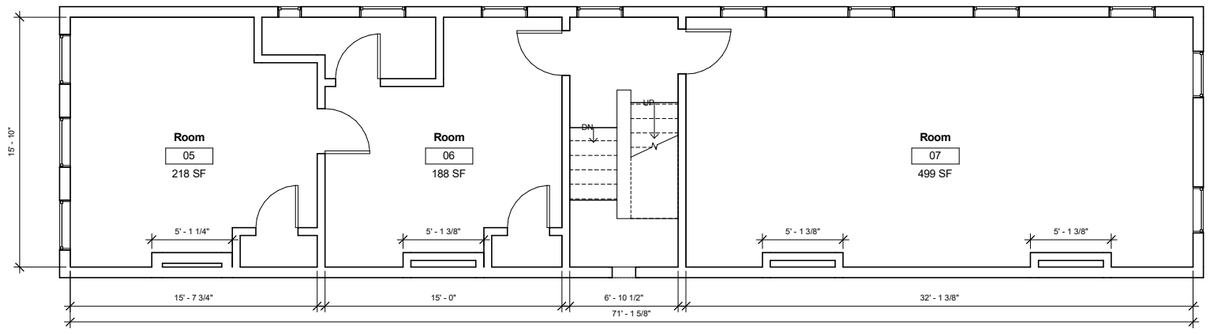

1 Second Floor Plan
1/4" = 1'-0"

No.	Description	Date

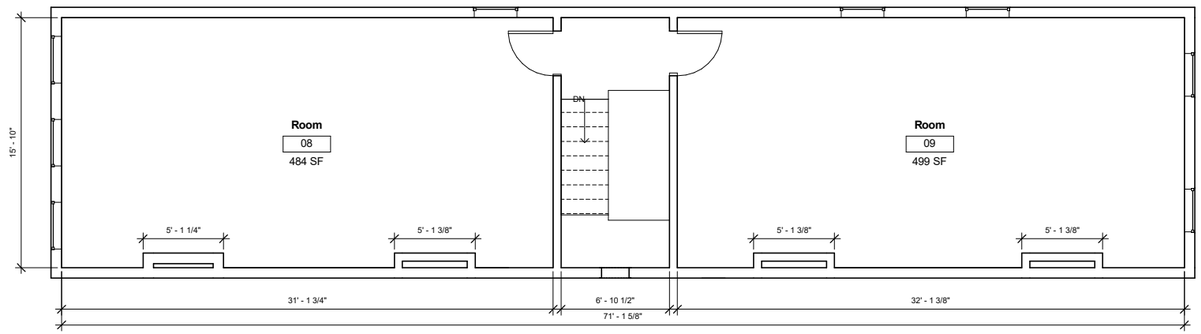

1 Third Floor Plan
1/4" = 1'-0"

No.	Description	Date

OTR Adopt

1121 Dayton

Third Floor Plan

Project Number	01-001
Date	05/12/2016
Drawn By	CEM
Checked By	CEM

A300

Scale	1/4" = 1'-0"

5/12/2016 4:04:58 PM

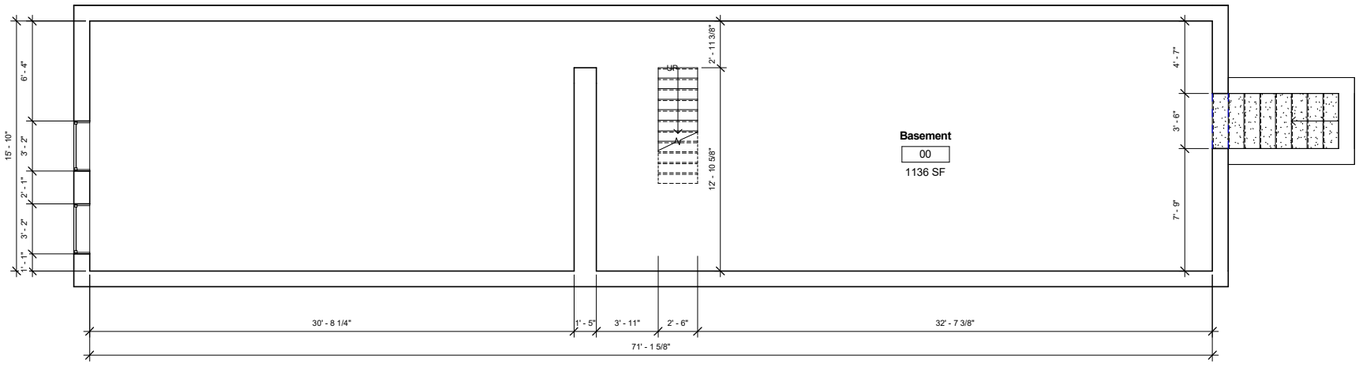

No.	Description	Date

OTR Adopt

1121 Dayton

Basement Floor Plan

Project Number	01-001
Date	05/12/2016
Drawn By	CEM
Checked By	CEM

A000

Scale 1/4" = 1'-0"

5/12/2016 4:04:50 PM